


WRIGLEY FIELD RENOVATION - GREEN LOT PARKING LOT


01.22.2014
ZONING PRESENTATION

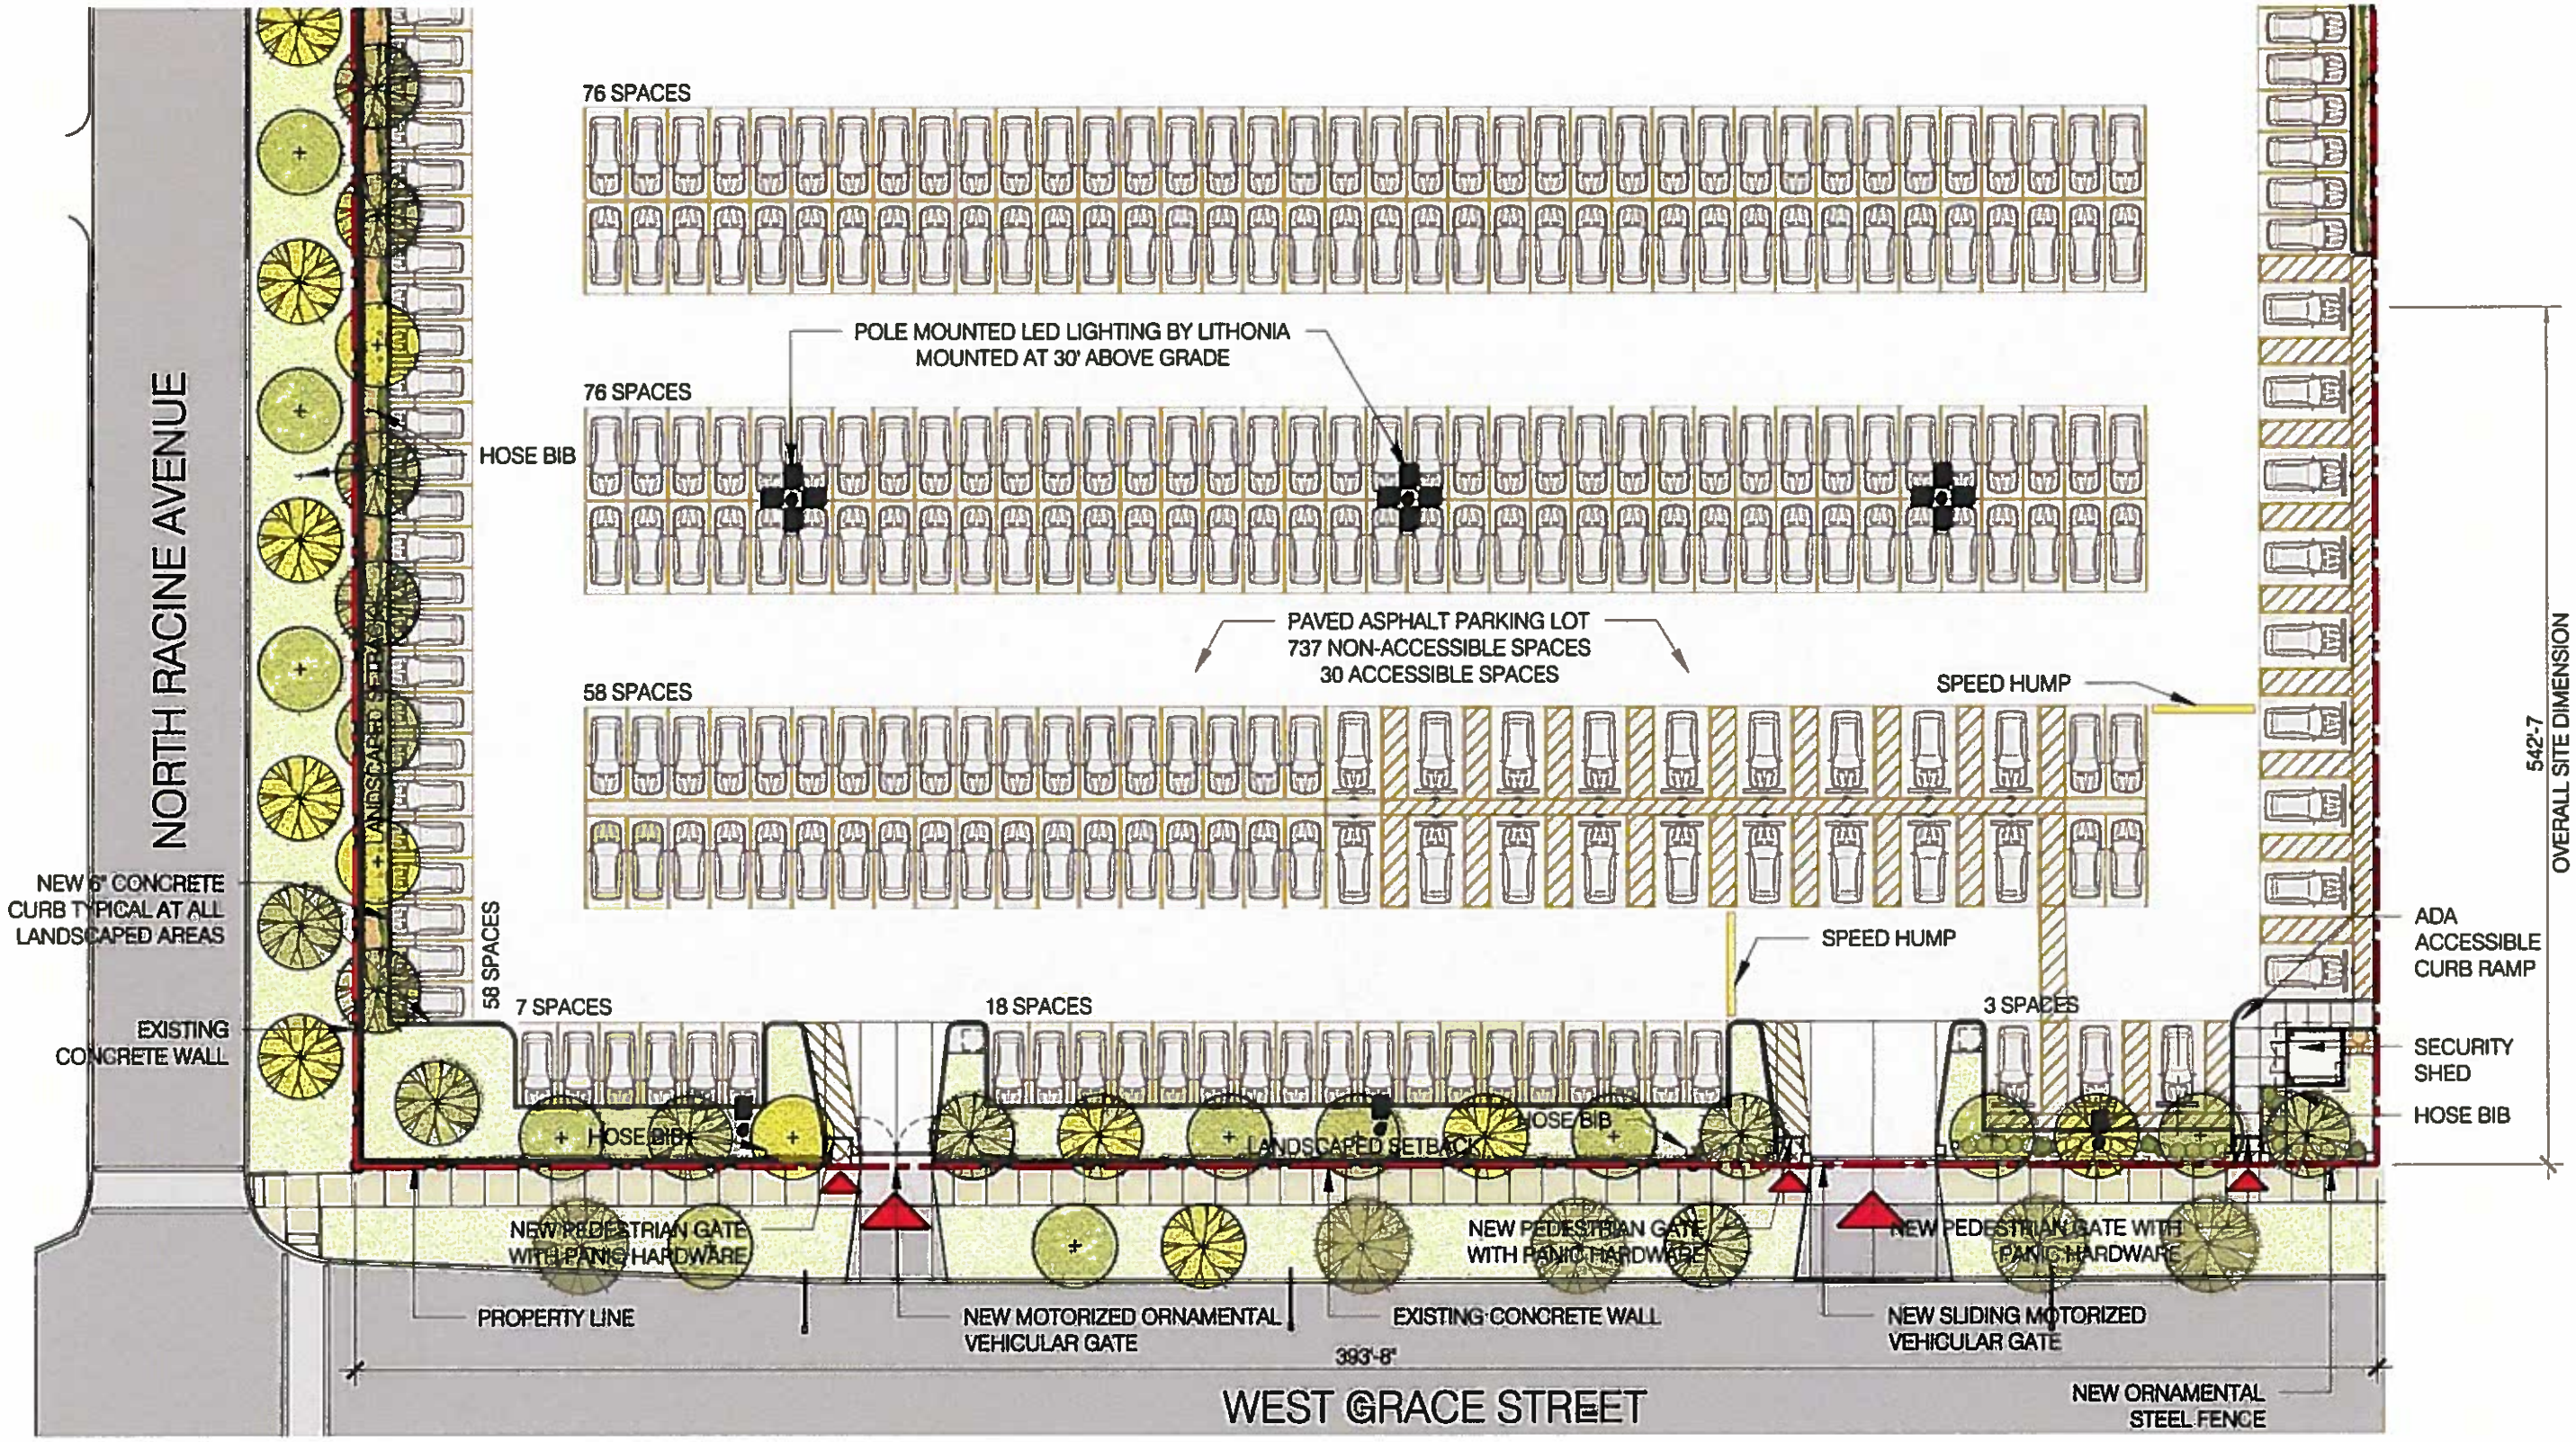

GREEN LOT PARKING LOT, 3801 N. RACINE AVE.


SITE PLAN - SOUTH

2

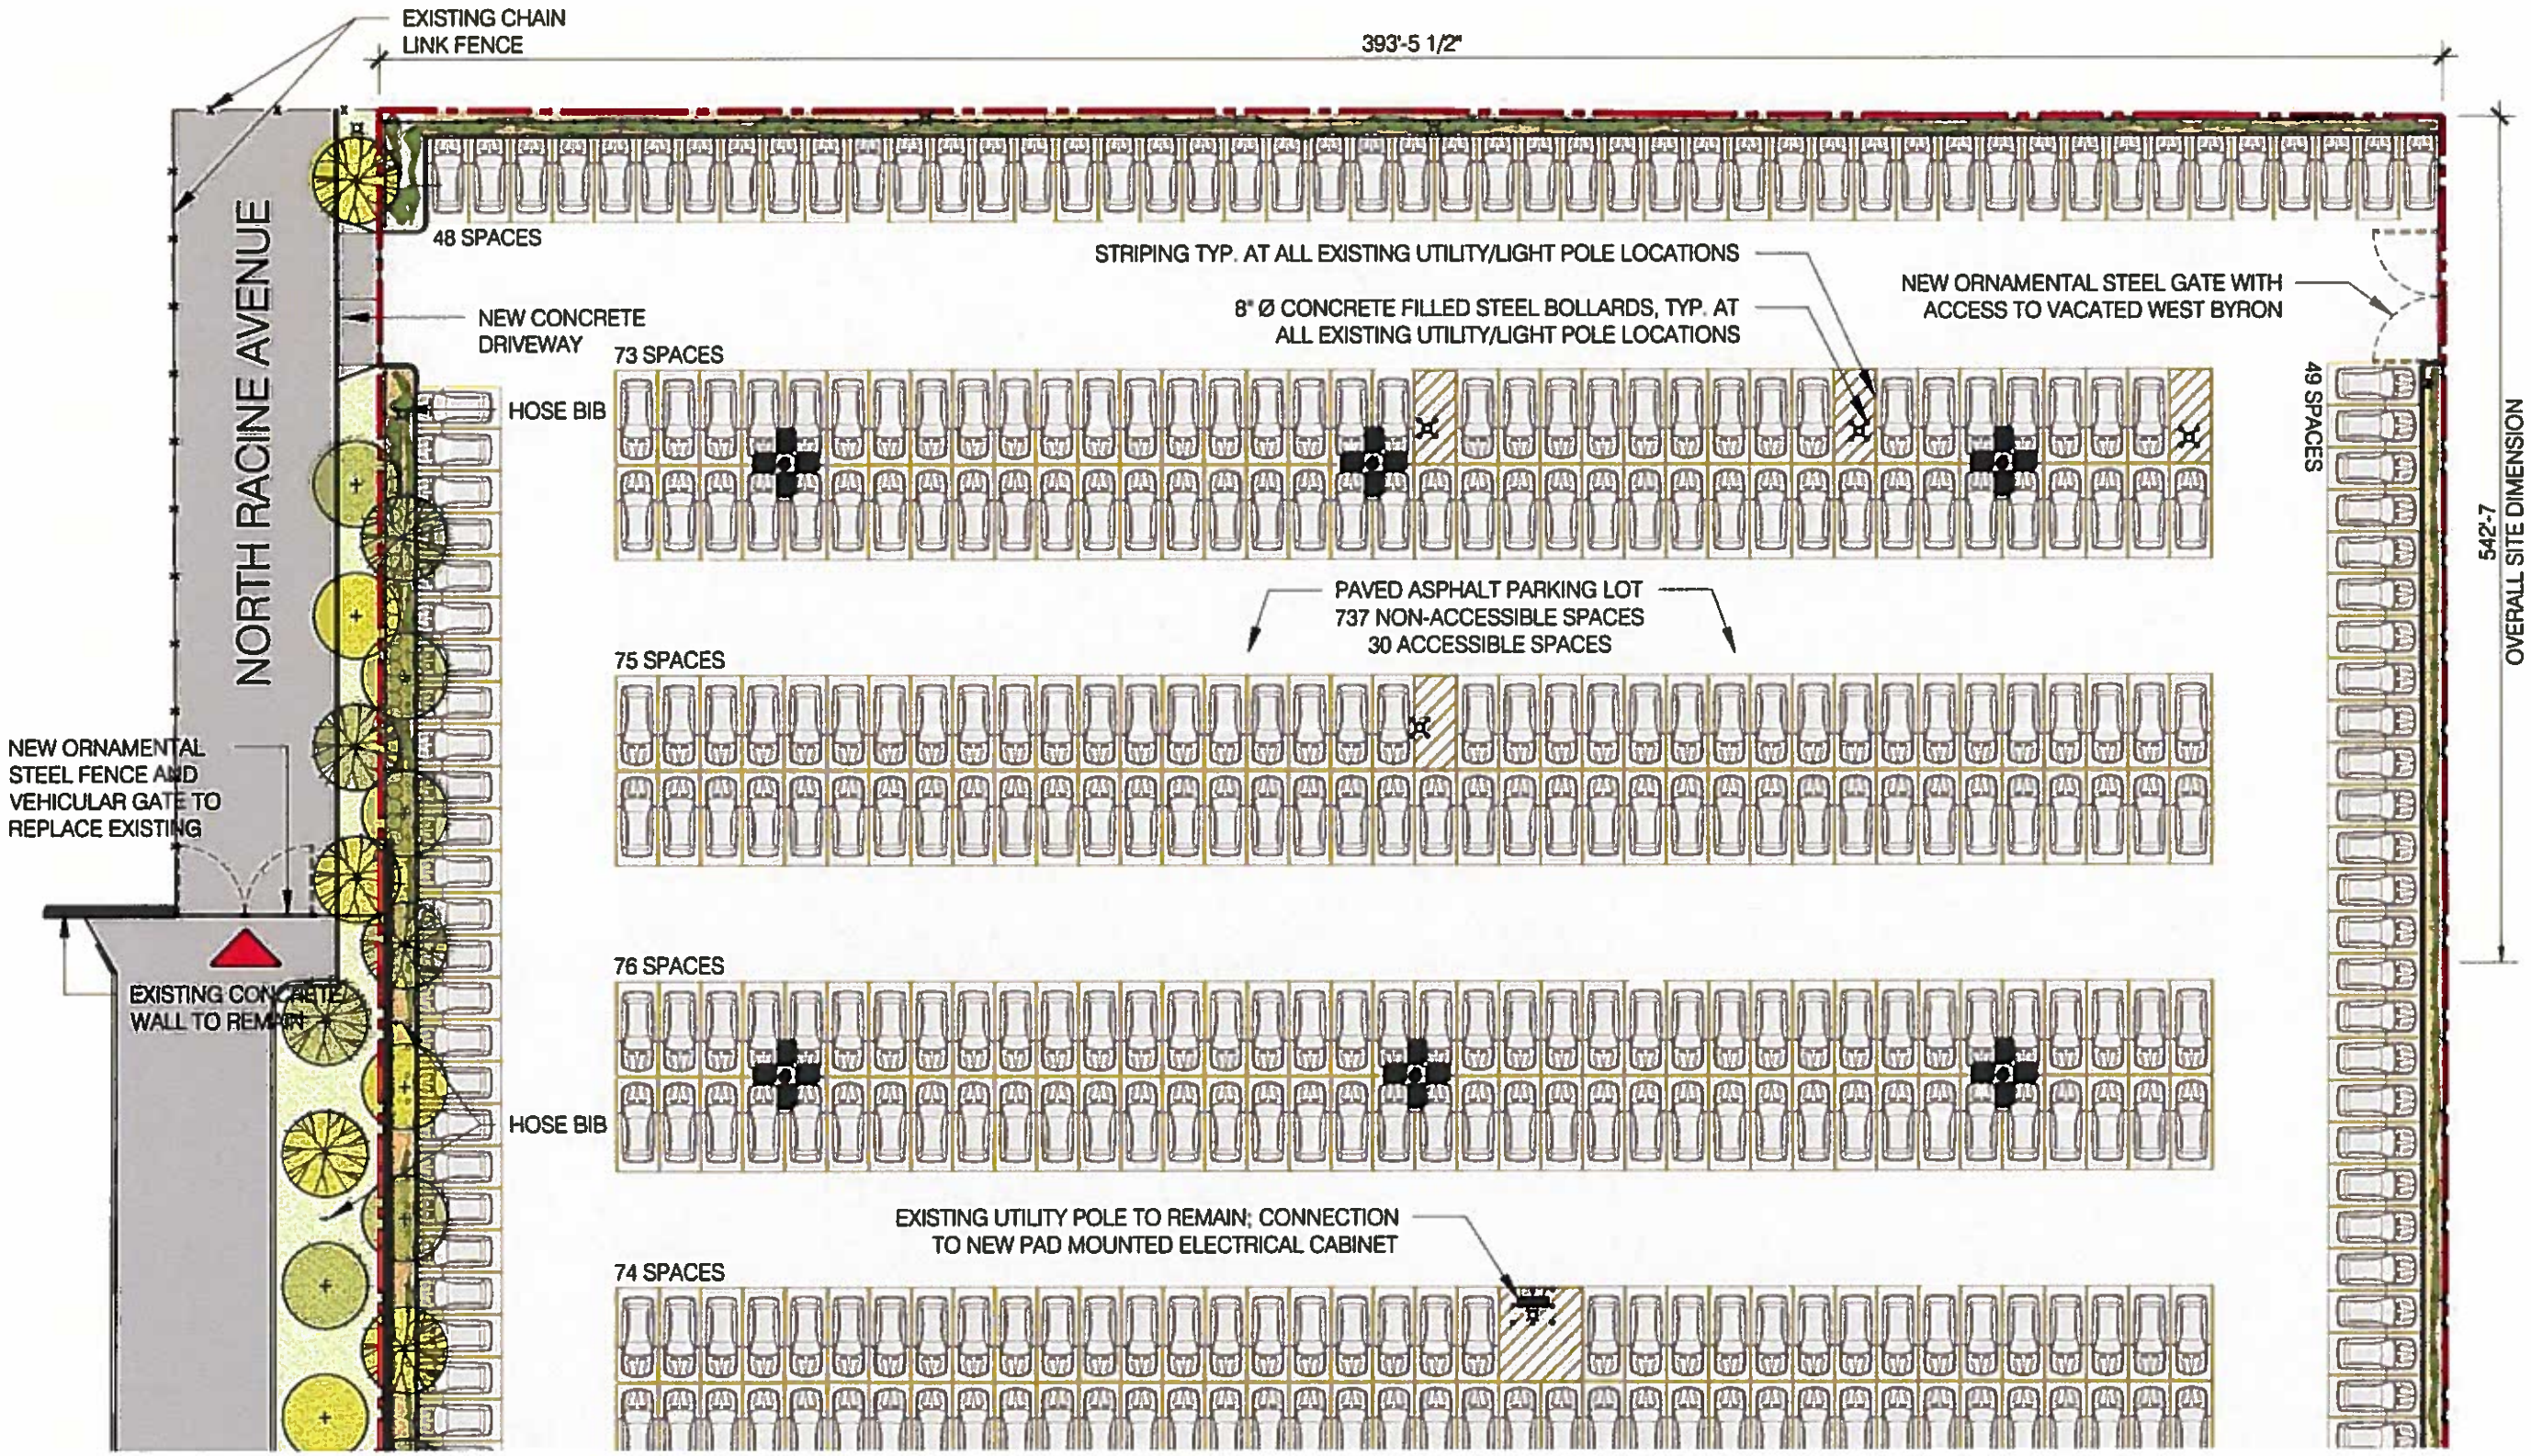

GREEN LOT PARKING LOT, 3801 N. RACINE AVE.

SITE PLAN - NORTH

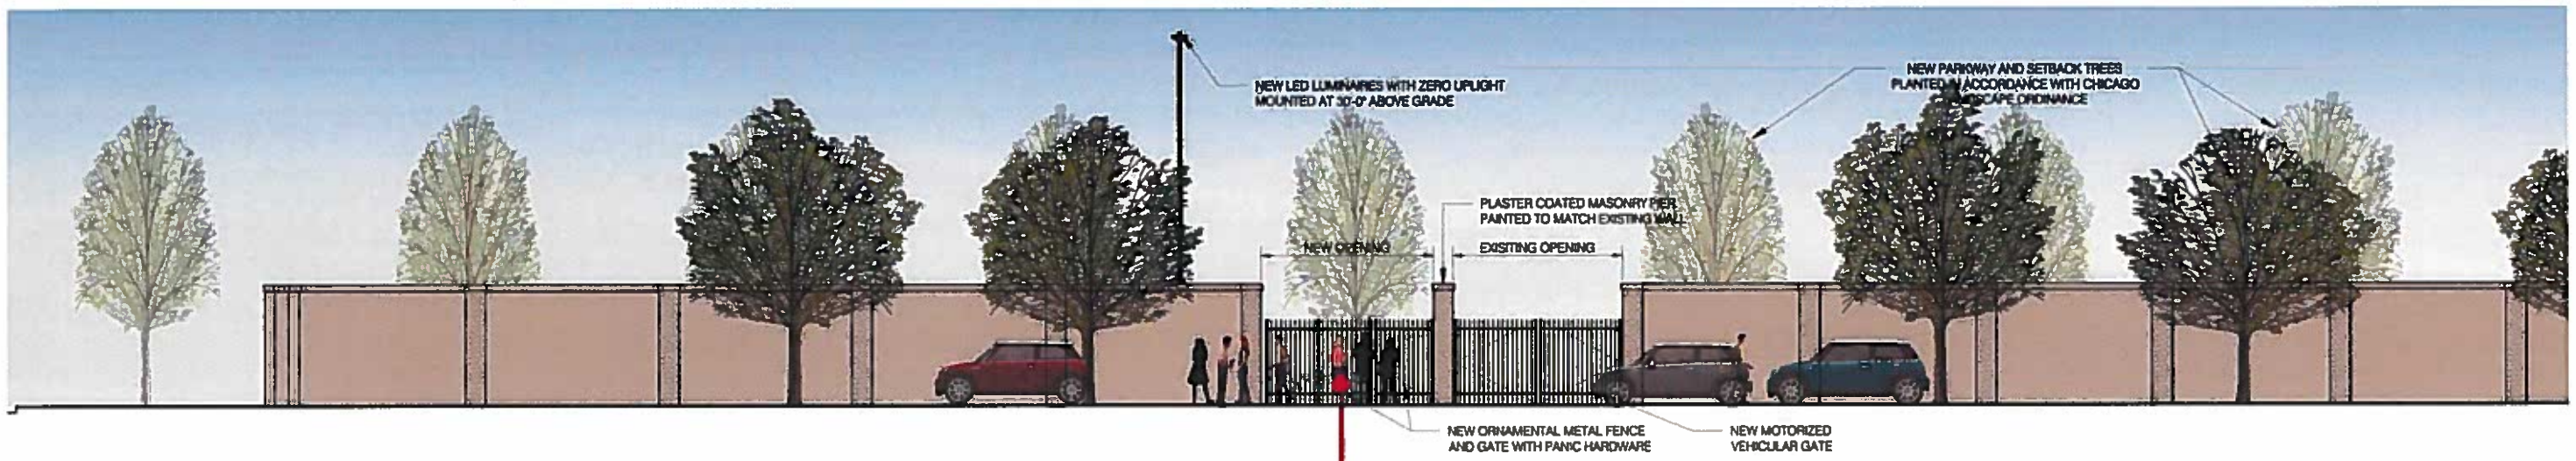



CANTILEVERED VEHICULAR ACCESS GATE (MOTORIZED)

STYLE: TRANSPORT II - GENESIS
MANUFACTURER: AMERISTAR




ORNAMENTAL METAL FENCING

STYLE: MONTAGE PLUS - GENESIS
MANUFACTURER: AMERISTAR

GREEN LOT PARKING LOT, 3801 N. RACINE AVE.


GRACE STREET ELEVATIONS

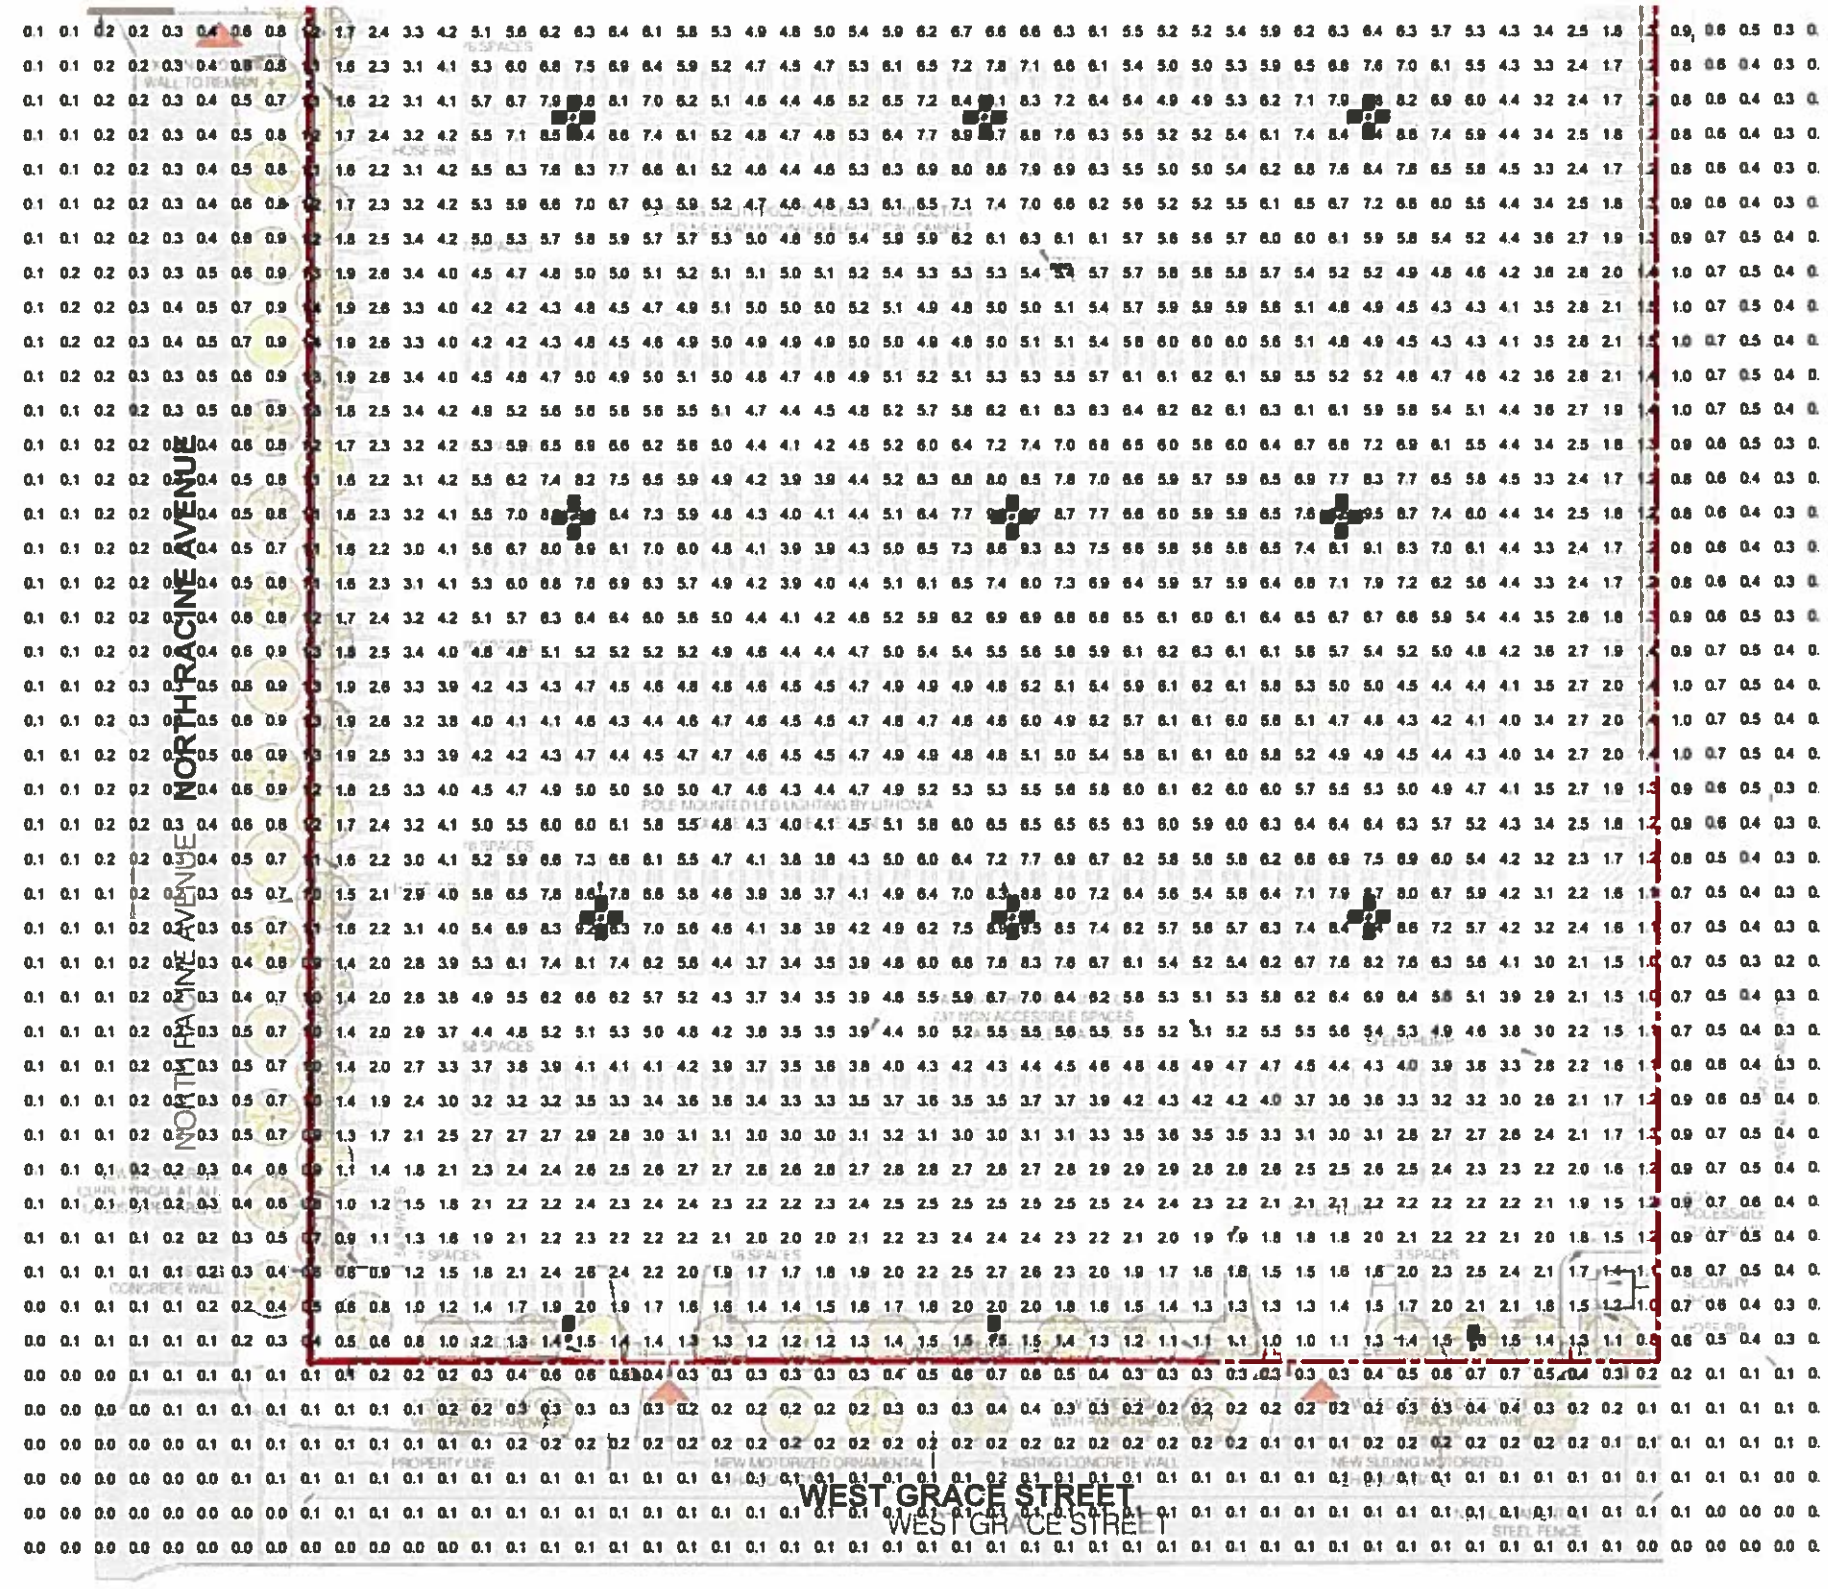




SITE LIGHTING LUMINAIRE

STYLE: D-SERIES AREA SIZE 2
MANUFACTURER: LITHONIA

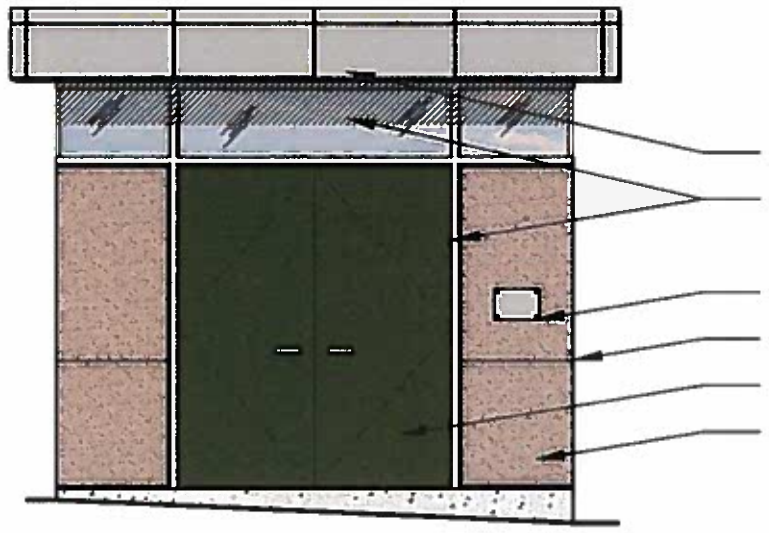


2 SECURITY SHED WEST ELEVATION
1/4"=1'-0"

0' 1' 2' 4'
SCALE: 1/4"=1'=0"

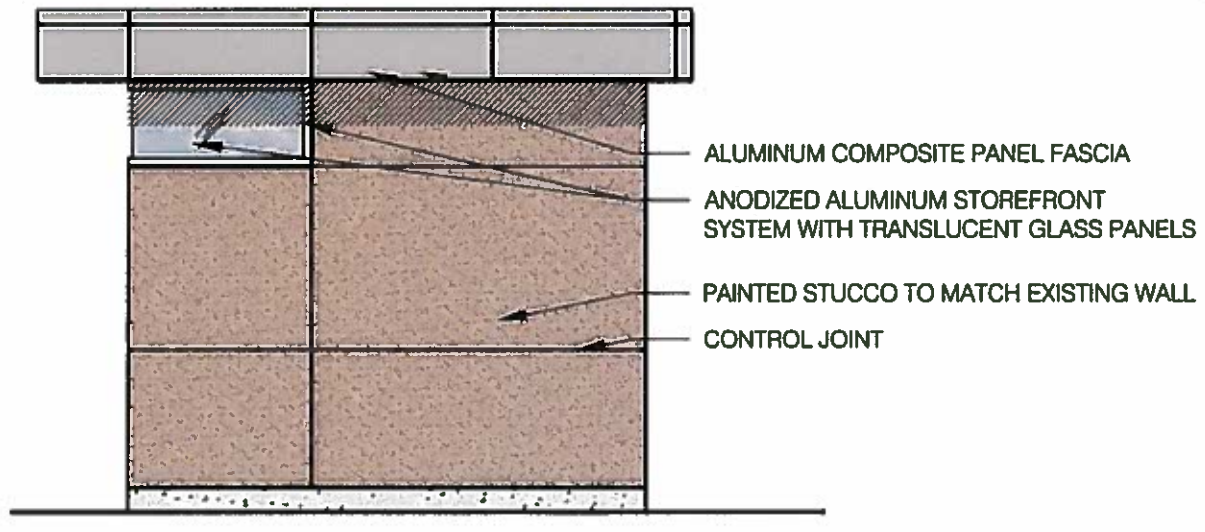

1 STORAGE/ELECTRICAL & SECURITY SHED SIDE ELEVATION
1/4"=1'-0"

0' 1' 2' 4'
SCALE: 1/4"=1'=0"

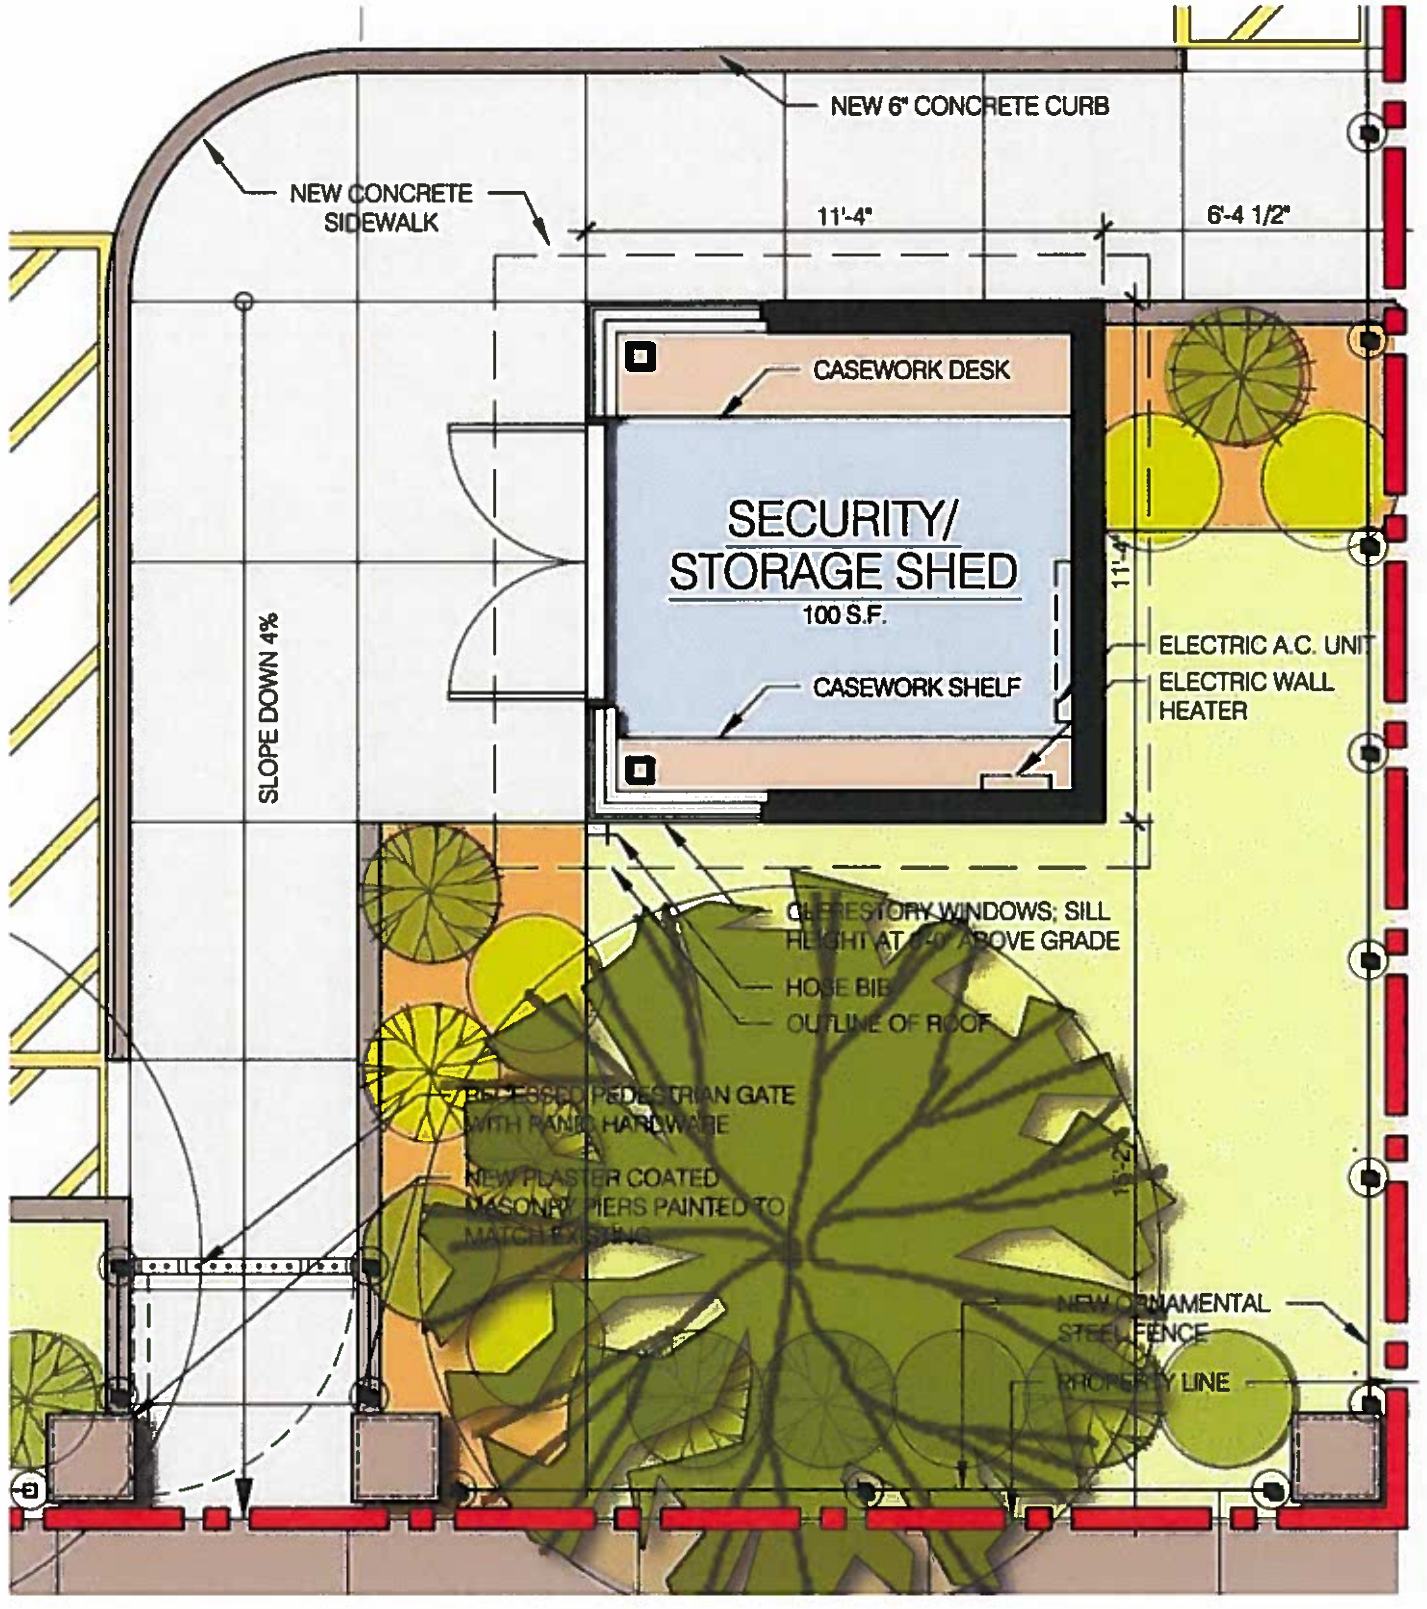

GREEN LOT PARKING LOT, 3801 N. RACINE AVE.

SHED ELEVATIONS & PLANS